COMOX VALLEY ART GALLERY

FLOOR PLAN – MAIN FLOOR

SCALE: 3/16"= 1' 0"

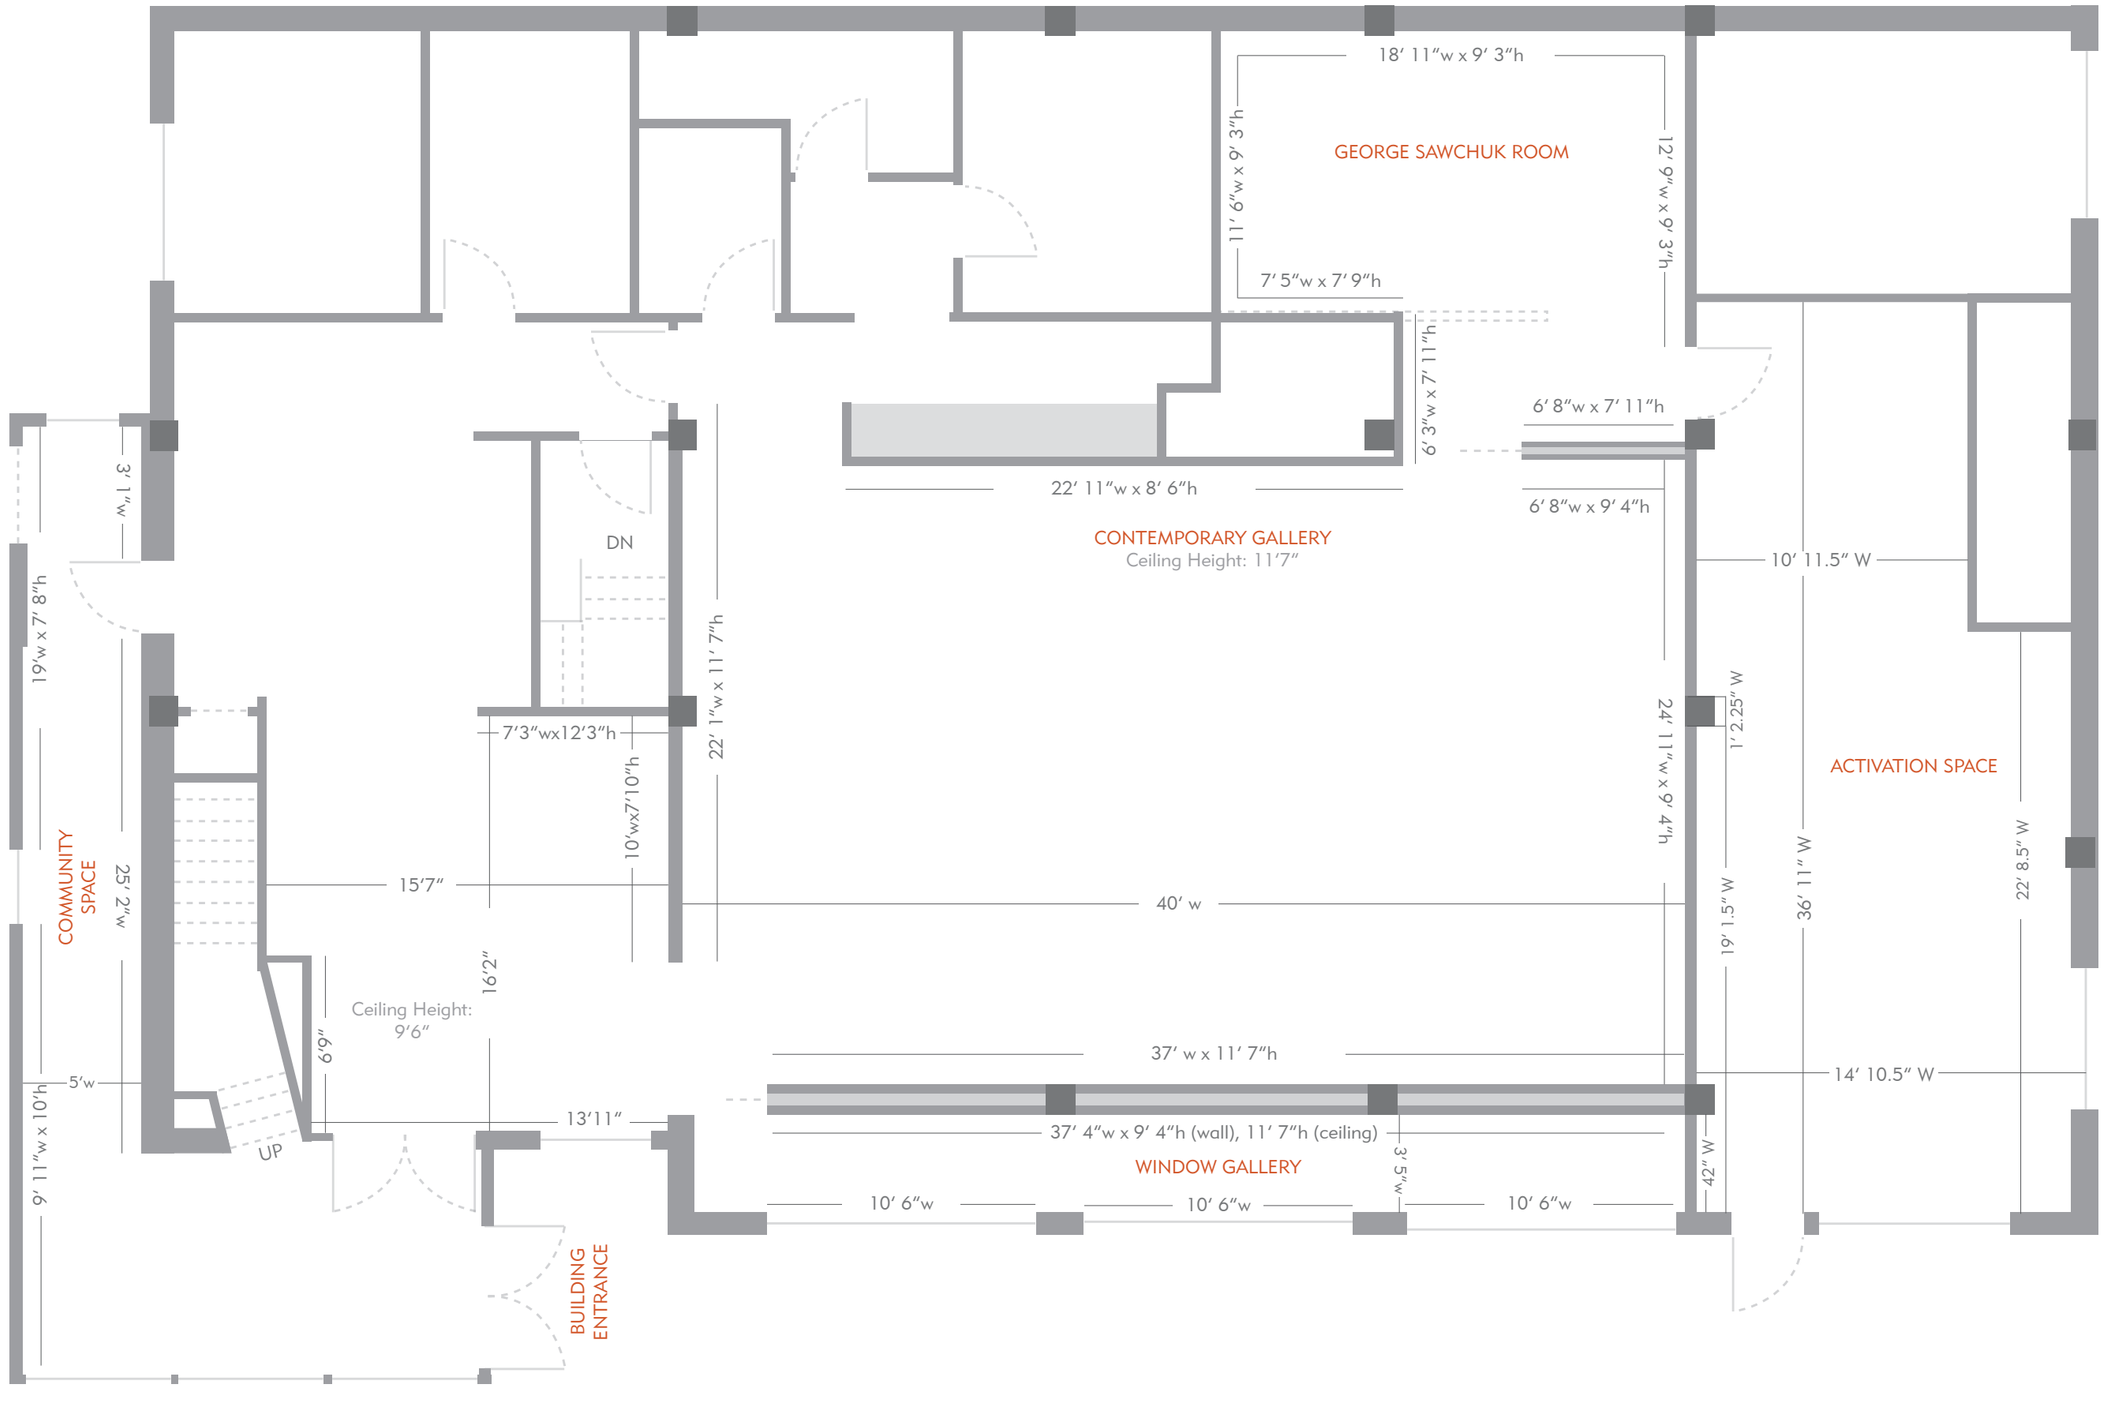

© 2017